KEVIN DOONAN ARCHITECT
16 Hallstile Bank, Hexham Northumberland NE46 3PQ
Tel 01434 601020 Fax 01434 600688
E Mail Kevindoonan@KD-Architect.fsbusiness.co.uk

Project name
Colomendy, Loggerheads

Date	Drawn by	Scale
Sept. 2007	AMcS	1:50

Job no	Drawing no	Rev
709	E2	

For
Kingswood Leisure & Learning

Drawing title
Existing East & West Elevations - Units 1&2

Discrepancies, ambiguities and/or omissions between this drawing and information given elsewhere must be reported to the architect before proceeding.
Dimensions must be checked on site.
This drawing is copyright.
Do not scale off dimensions from this drawing.

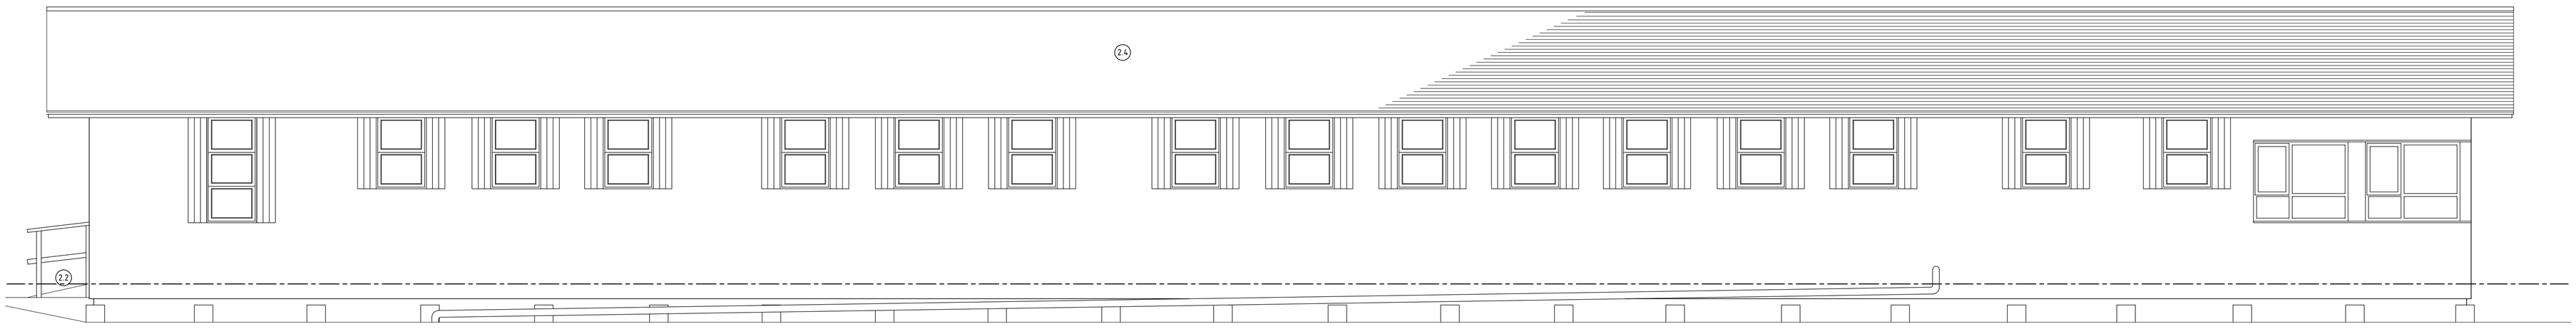

EAST ELEVATION

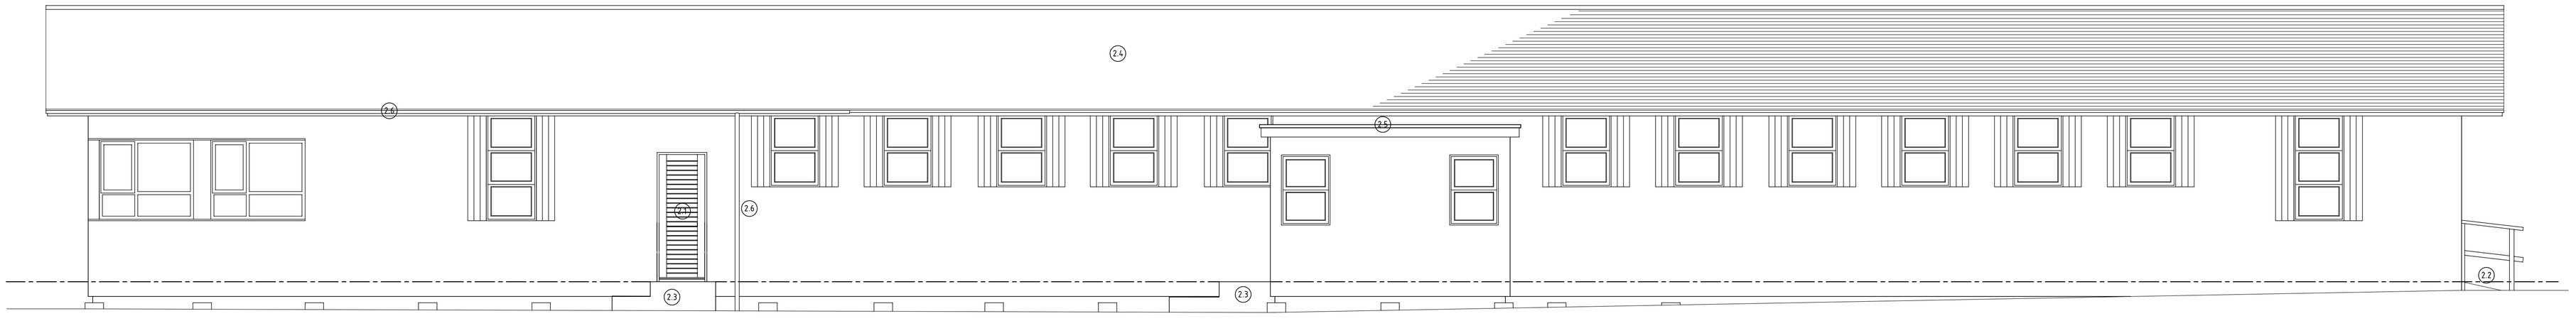

WEST ELEVATION