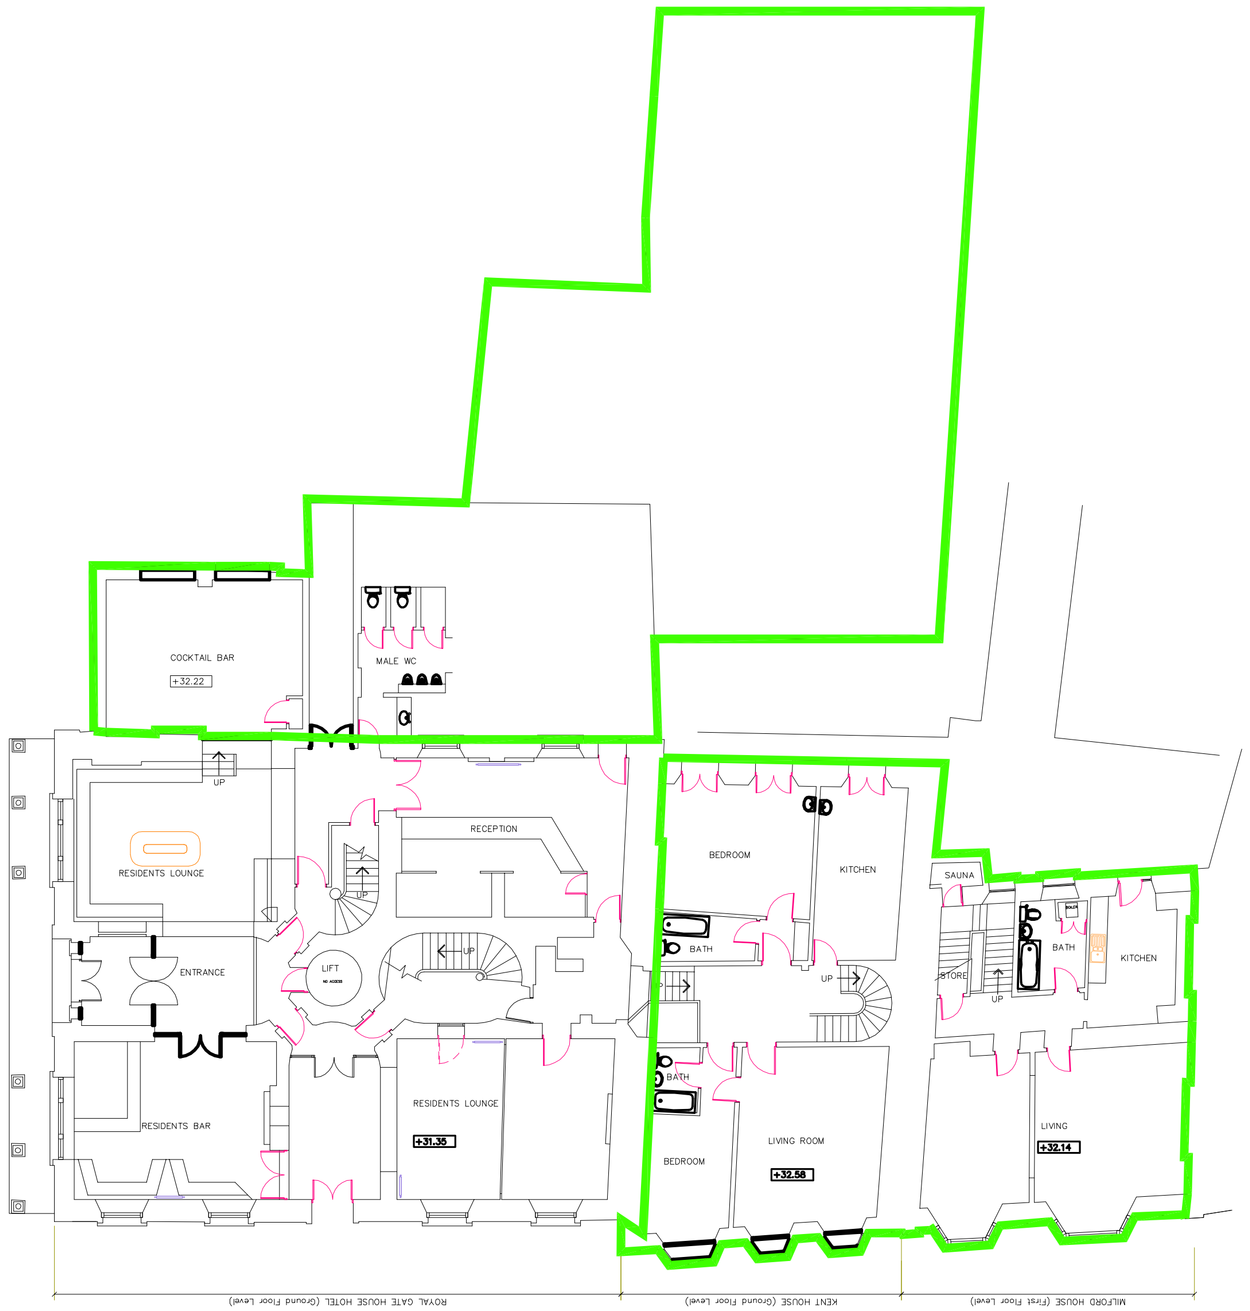

GROUND FLOOR

FIRST FLOOR

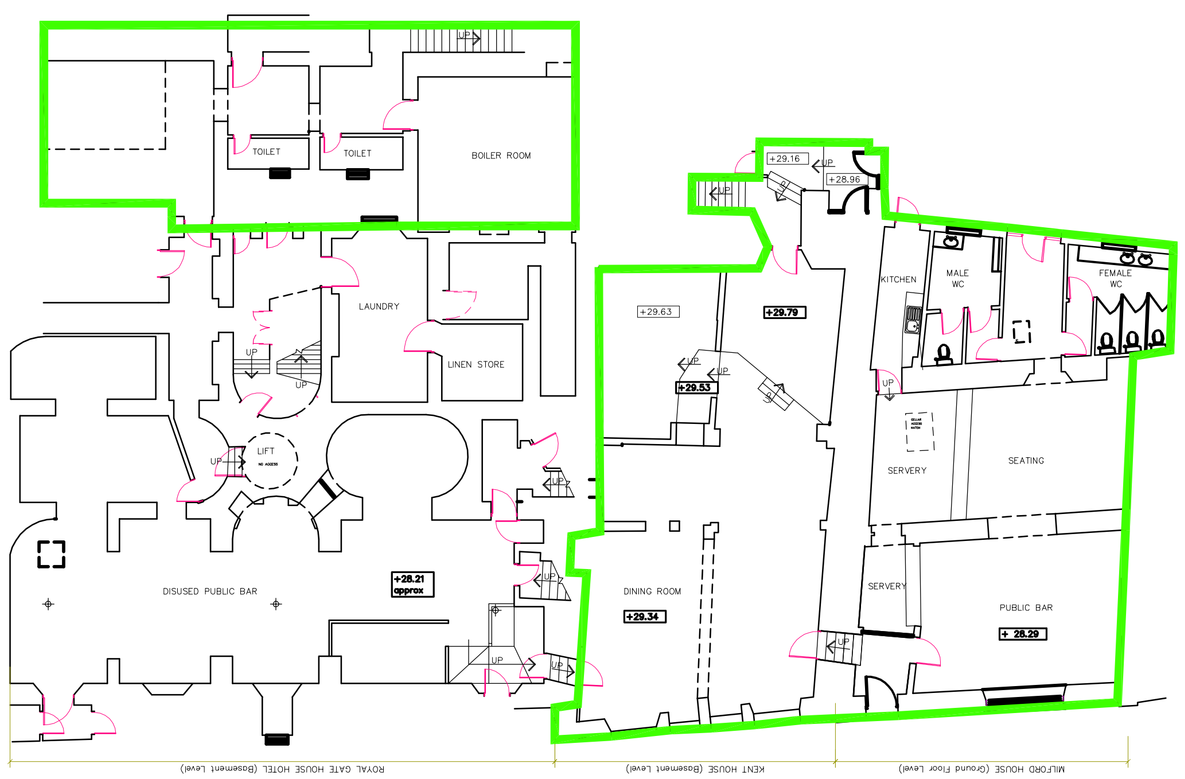

BASEMENT

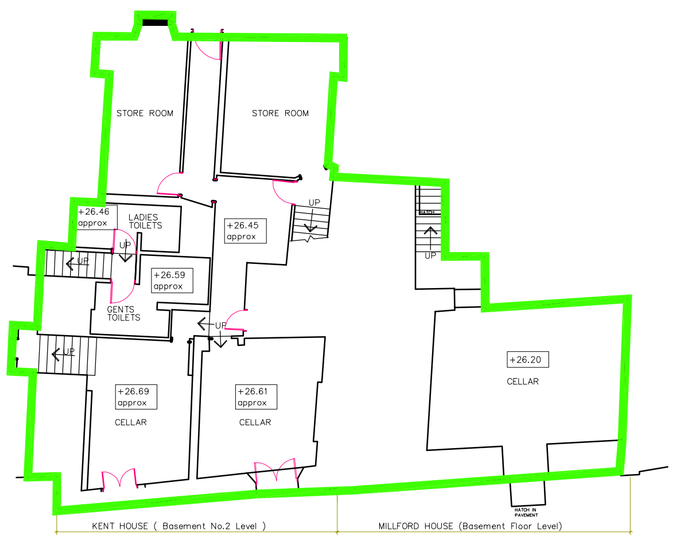

LOWER BASEMENT

Buildings/structures to be demolished

DO NOT SCALE DIRECTLY FROM DRAWING

Date	Drawn	Check	Description	Rev.
dd/mm/yy	---	---	----------	-

Tenby Centre Development Tenby Dovey Estates Ltd.		Job No. 07_005
		Dwg No. / Rev. AL(00)01
Title Existing Floor Plans - Royal Gatehouse		
Date 13/09/07	Drawn BK	Scale 1:150 @ A1

ARCHITECTS · TOWN PLANNERS
ENVIRONMENTAL & URBAN DESIGN
Suite 19, 65 Penarth Road
Cardiff CF10 5DL
www.c2j architects.co.uk
tel: 029 2022 1969